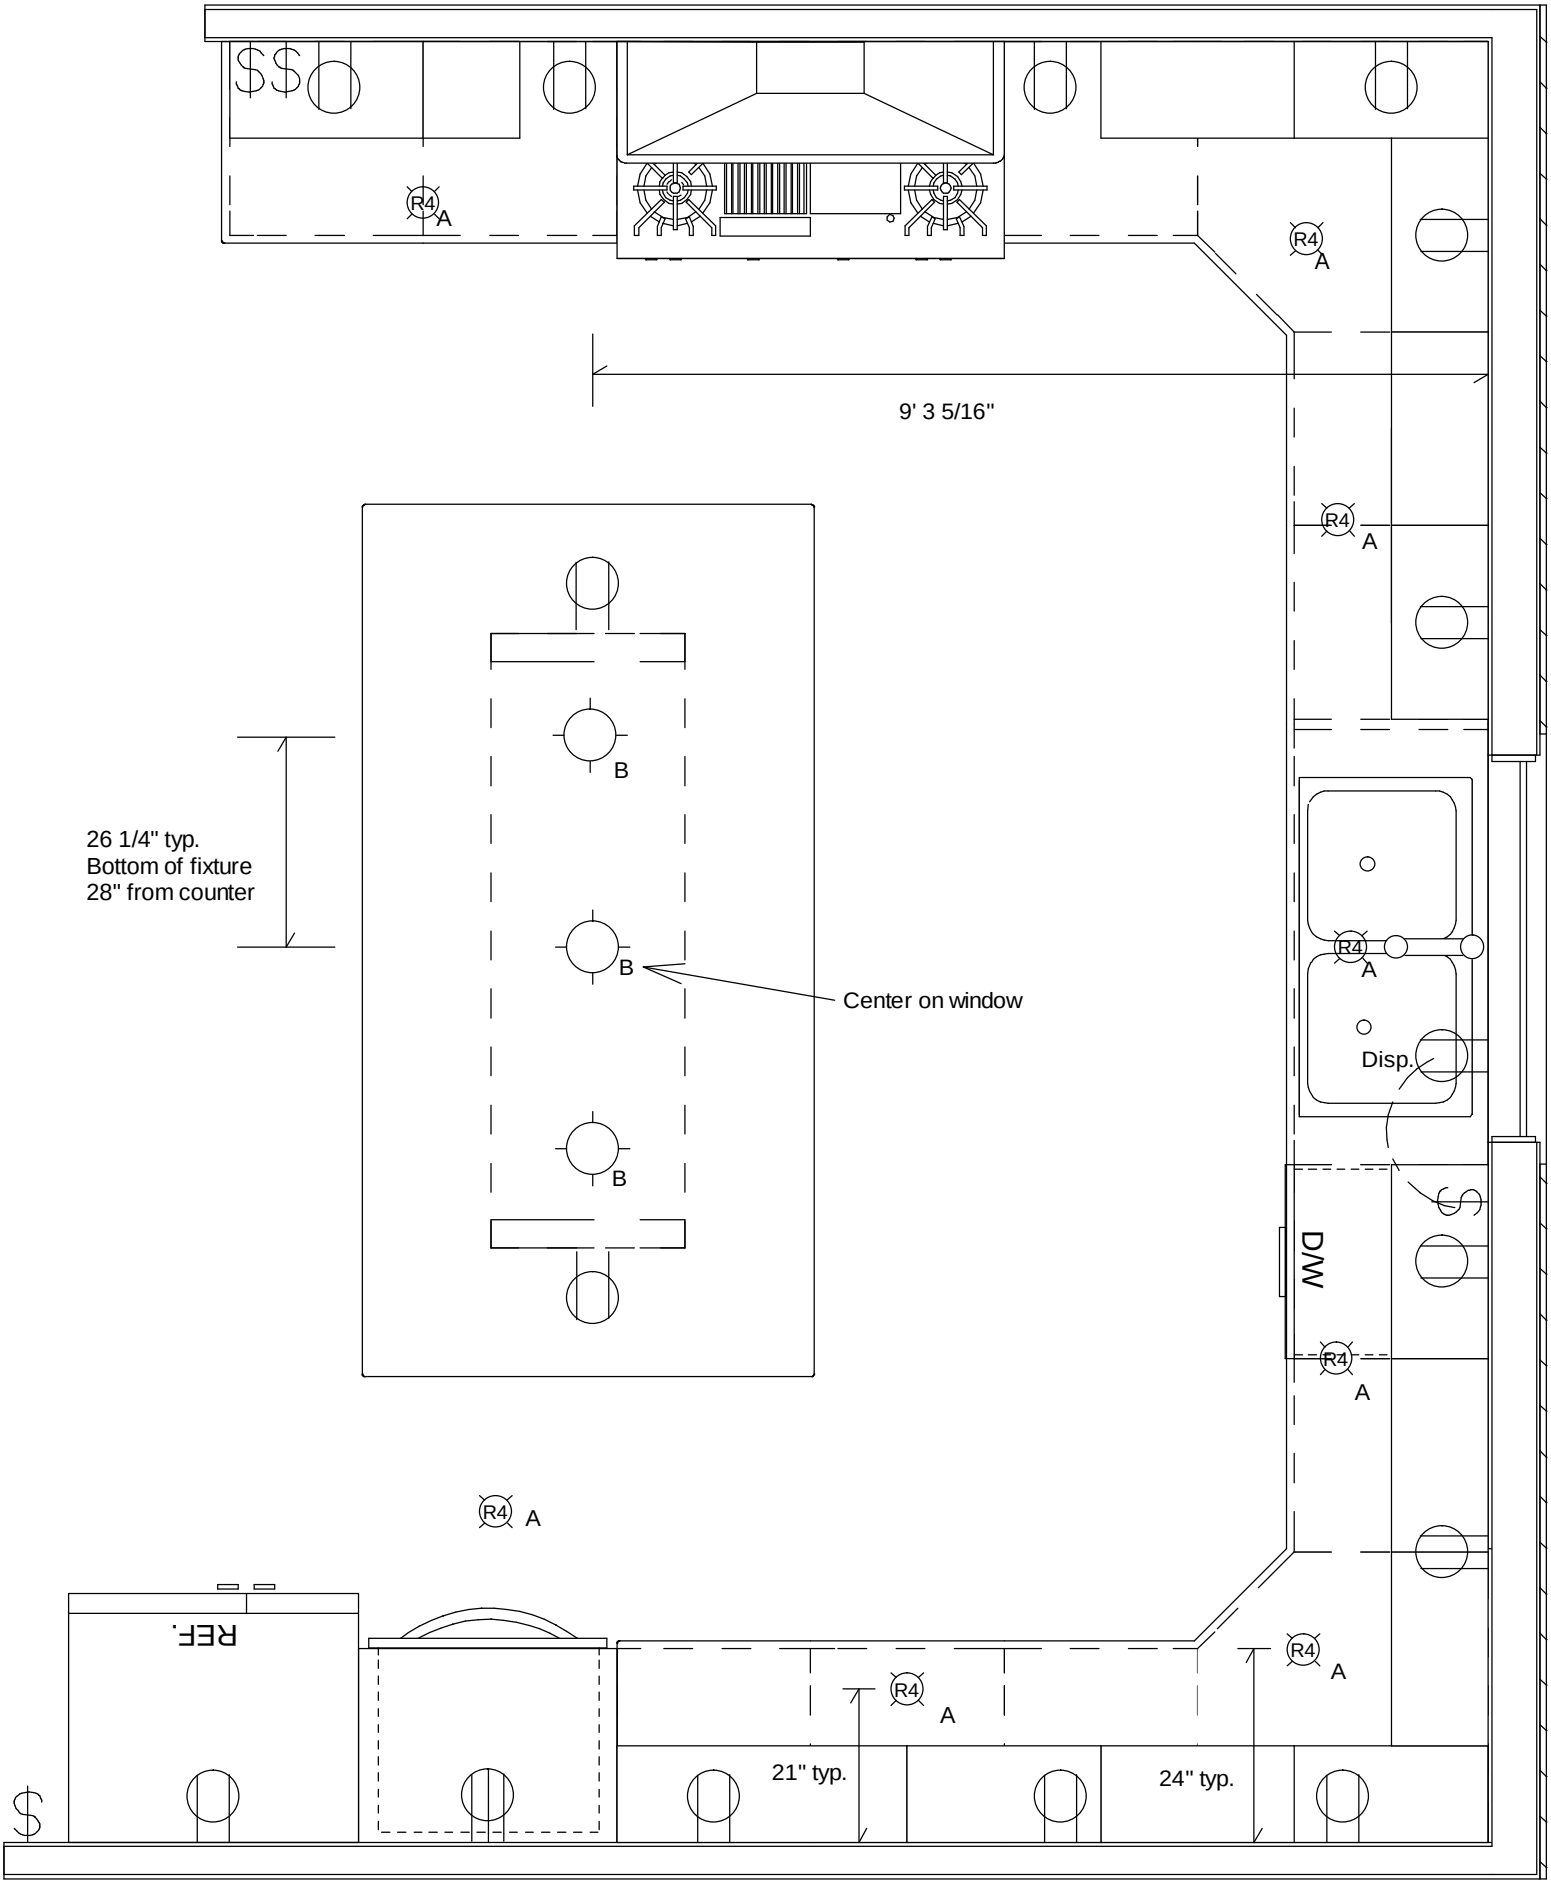
$$
R4
A
9' 3 5/16"
B
26 1/4" typ.
Bottom of fixture
28" from counter
Center on window
Disp.
D/W
REF.
$
21" typ.
24" typ.